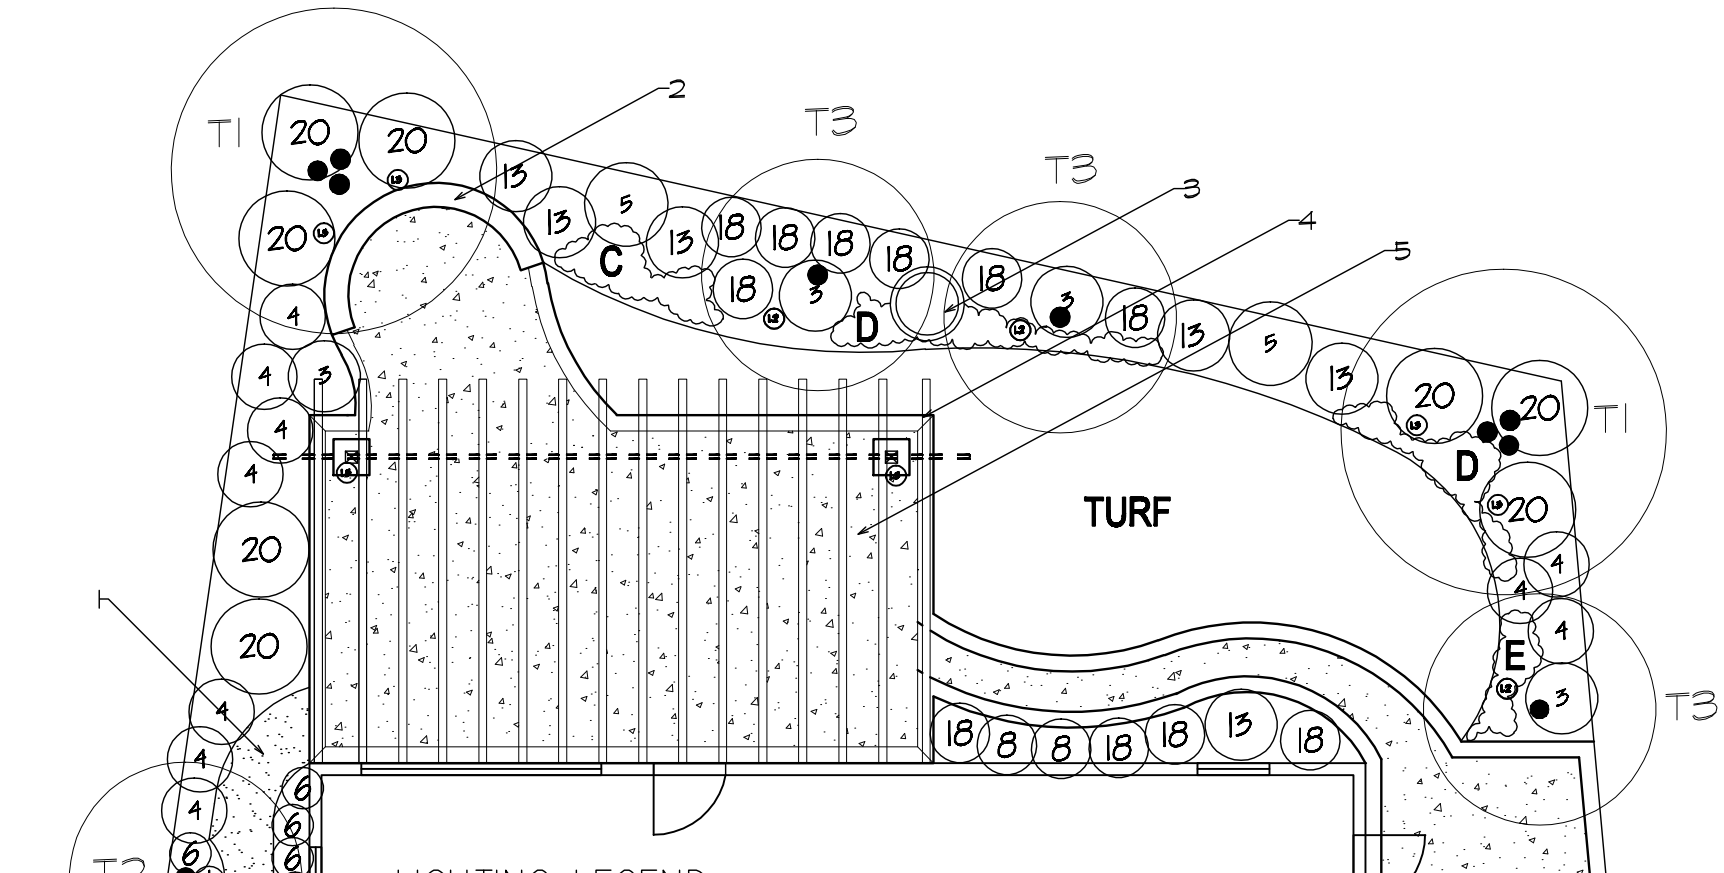

LIGHTING LEGEND

ITEM NO.	DESCRIPTION	WATTAGE
ⓛ	MINI MR-16 UPLIGHT	20W
ⓛ	MR-16 UPLIGHT	35W
ⓛ	POST LIGHT	20W

1 DECOMPOSED GRANITE MULCH
2 24" CELTIK BLOCK SEAT WALL
3 URN WATER FEATURE
4 OPEN BEAM PATIO OVERHEAD
5 PATIO SURFACE TO BE COLORED CONCRETE WITH A WASHED FINISH AND BORDER AT EDGE

PLANTING LEGEND

SHRUBS

SYM	BOTANICAL NAME	COMMON NAME	SIZE	QUANTITY
1	Heuchera 'Palace Purple'	Purple Coral Bells	1 GAL	5
2	Heuchera sanguinea	Coral Bells	1 GAL	7
3	Helichrysum petiolare	Licorice Plant	1 GAL	4
4	Muhlenbergia lindheimeri	Licorice Plant	1 GAL	10
5	Leonotis leonurus	Lion's Tail	1 GAL	2
6	Sesleria autumnalis	Autumn Moor Grass	1 GAL	19
8	Aloe barbadensis	Medicinal Aloe	1 GAL	2
13	Lavandula stoechas 'Otto Quast'	Spanish Lavender	1 GAL	5
18	Aeonium 'Swartkop'	Black Aeonium	1 GAL	11
20	Rosmarinus officinalis	Rosemary	5 GAL	8
28	Viburnum tinus 'Spring Bouquet'	Viburnum	5 GAL	6

GROUNDCOVER

SYM	BOTANICAL NAME	COMMON NAME	SPACING	SIZE
C	Convolvulus mauritanicus	Ground Morning Glory	12" OC	1 GAL
D	Verbena hybrid	Perennial Verbena	6" OC	FLATS
E	Erodium reichardii	Cranesbill	4" OC	FLATS

TREES

SYM	BOTANICAL NAME	COMMON NAME	QUANTITY	SIZE
T1	Rhus lancea	African Sumac (multi)	2	15 GAL
T2	Prunus caroliniana	Carolina Laurel Cherry	3	15 GAL
T3	Leptospermum laevigatum	Tea Tree	3	15 GAL

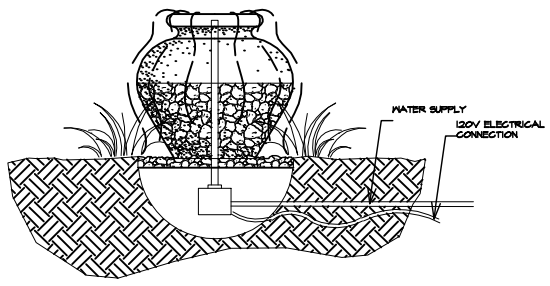

URN FOUNTAIN
(NOT TO SCALE)

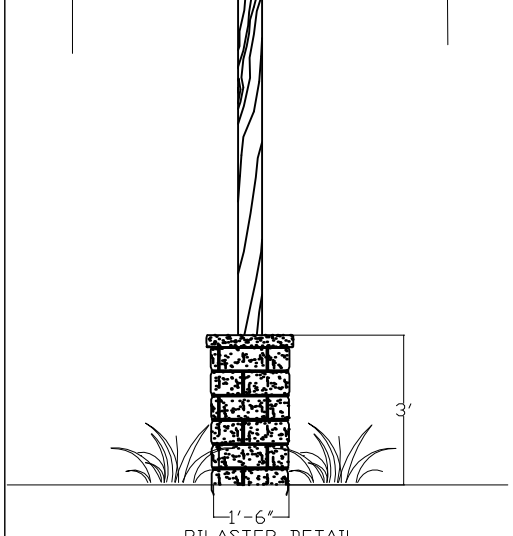

PILASTER DETAIL
SCALE: ¼" = 1'-0"

PAGE NUMBER
L-1

LANDSCAPE TECHNOLOGIES
SAN DIMAS, CA
(909) 773-8676

RESIDENCE
UPLAND, CA

PAGE: LANDSCAPE PLAN
DATE: JULY 18, 2006
SCALE: ⅛" = 1' - 0" UNLESS NOTED